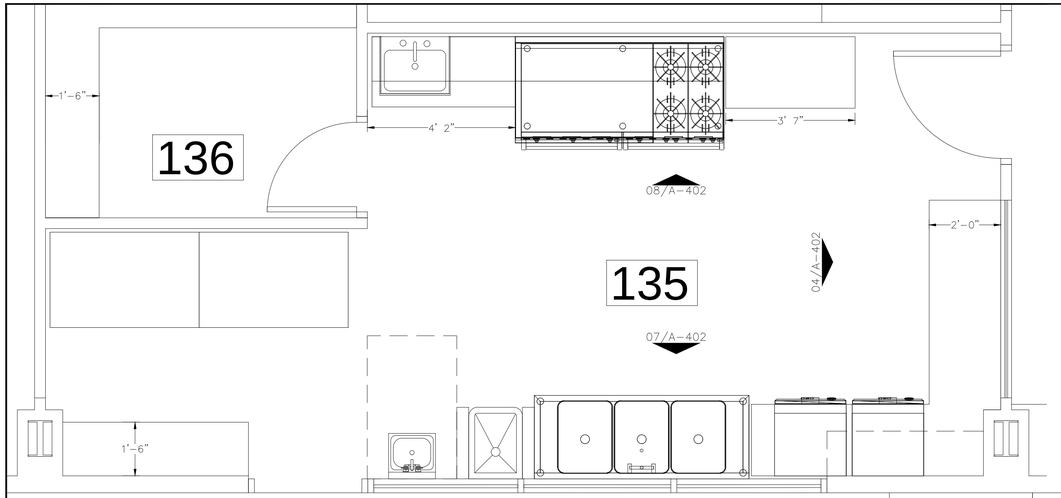

PLAN OF KITCHEN | 1/2" = 1'-0" | 09

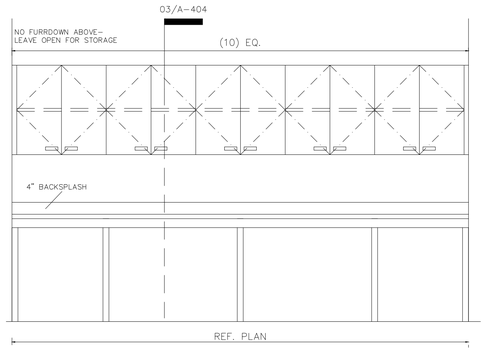

TEACHERS LOUNGE ROOM ELEVATION | 1/2" = 1'-0" | 06

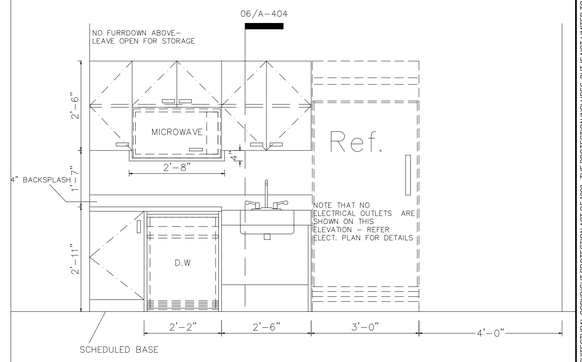

TEACHERS LOUNGE ROOM ELEVATION | 1/2" = 1'-0" | 03

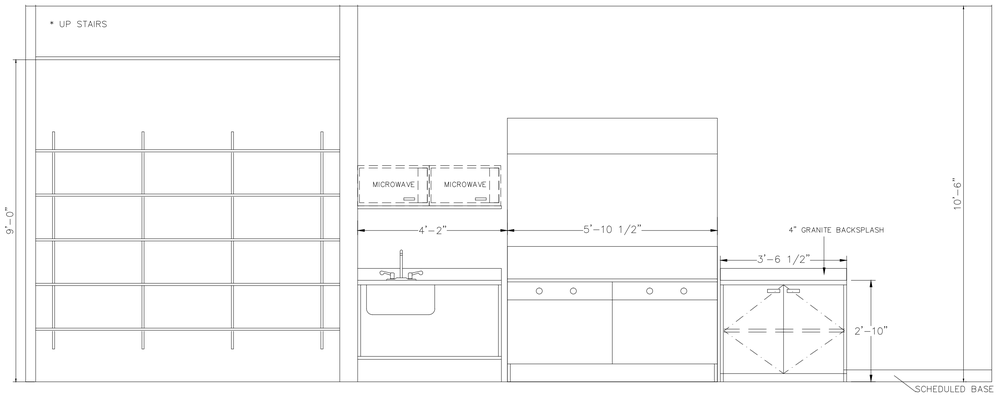

KITCHEN ELEVATION | 1/2" = 1'-0" | 08

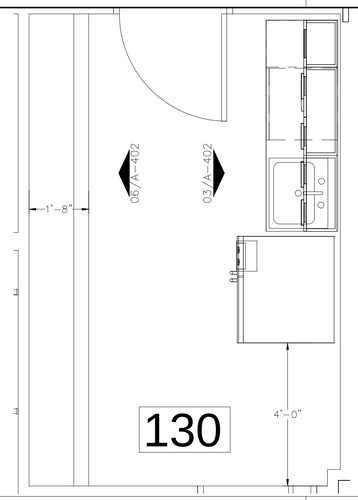

TEACHERS LOUNGE ROOM MILLWORK PLAN | 1/2" = 1'-0" | 05

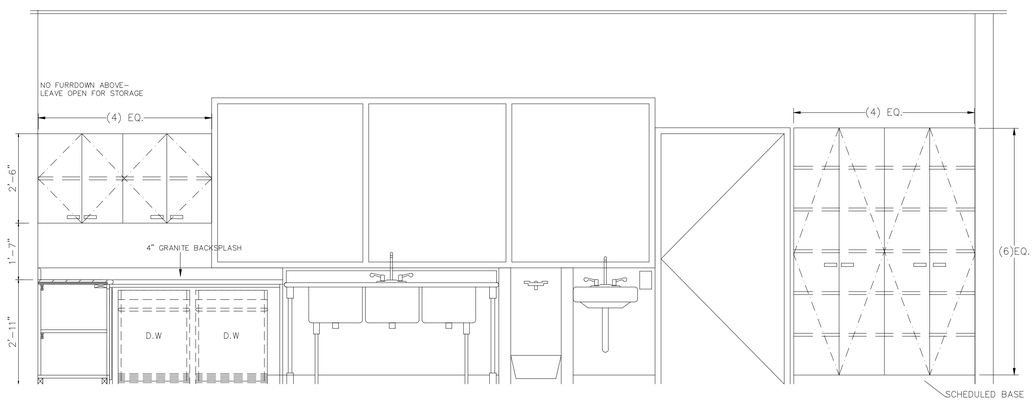

KITCHEN ELEVATION | 1/2" = 1'-0" | 07

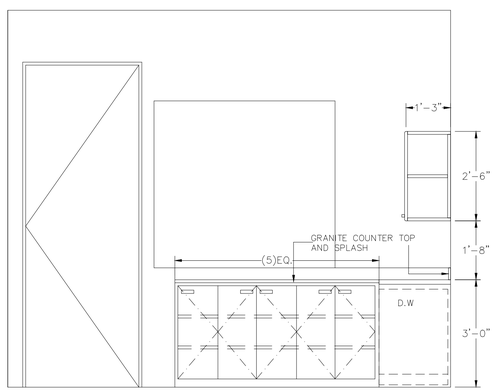

KITCHEN ELEVATION | 1/2" = 1'-0" | 04

01

THESE PLANS ARE COPYRIGHTED AND ARE SUBJECT TO COPYRIGHT PROTECTION AS AN "ARCHITECTURAL WORK" UNDER SECTION 102 OF THE COPYRIGHT ACT, 17 U.S.C., AS AMENDED DECEMBER 1, 1990, AND XXXWA AS THE ARCHITECTURAL COPYRIGHT PROTECTION ACT OF 1990. THE PROTECTION INCLUDES, BUT IS NOT LIMITED TO, THE OVERALL FORM AS WELL AS THE ARRANGEMENT AND COMPOSITION OF SPACES AND ELEMENTS IN THE DESIGN. UNAUTHORIZED USE OF THESE PLANS WITHOUT THE EXPRESSED WRITTEN PERMISSION AND AGREEMENT OF THE ARCHITECT MAY SUBJECT THE INFRINGER TO SEVERE PENALTIES. THESE PLANS ARE NOT TO BE USED FOR CONSTRUCTION PURPOSES UNLESS SIGNED AND SEALED BY THE ARCHITECT. VISUAL CONTACT WITH THESE PLANS SHALL CONSTITUTE PRIMA FACIE EVIDENCE OF ACCEPTANCE OF THESE RESTRICTIONS. THE BUILDING OWNER AND CONTRACTOR MUST VERIFY ALL DIMENSIONS AND CONDITIONS ON THESE PLANS PRIOR TO ANY CONSTRUCTION AND SHALL NOTIFY THE ARCHITECT OF ANY DISCREPANCIES BEFORE COMMENCING WORK.

THESE DRAWINGS ARE THE PROPERTY OF RADIAN ARCHITECTURE AND MAY NOT BE COPIED OR REPRODUCED IN ANY FORM WITHOUT THE EXPRESS WRITTEN PERMISSION OF RADIAN ARCHITECTURE, LLP. 21 CONROE RD. SUITE A, SUGAR LAND, TX 77478, PHONE (713) 933-0507

THE MONTESSORIOM AT BELLA TERRA

23421 FM 1093 RD.
RICHMOND, TX 77406

NO.	DESCRIPTION	DATE
1	FINAL SCHEME	02.01.19
2	REV.FINAL SCHEME	02.07.19
3	CD REVIEW	04.15.19
4	CD ISSUE	06.18.19

Radian
ARCHITECTURE
21 Conroe Rd. Ste A
Sugar Land, Texas 77478
TEL (713) 933 0507
FAX (713) 933 0912

6/18/19

REGISTERED ARCHITECT
NATHAN E. LEWIS
10326
STATE OF TEXAS

Project No.	1801.74
Date	02/11/19
Drawn by	JG
Checked by	NL

Sheet No.

A-402

KITCHEN ELEVATIONS